


平面図(2)
(工事箇所②)

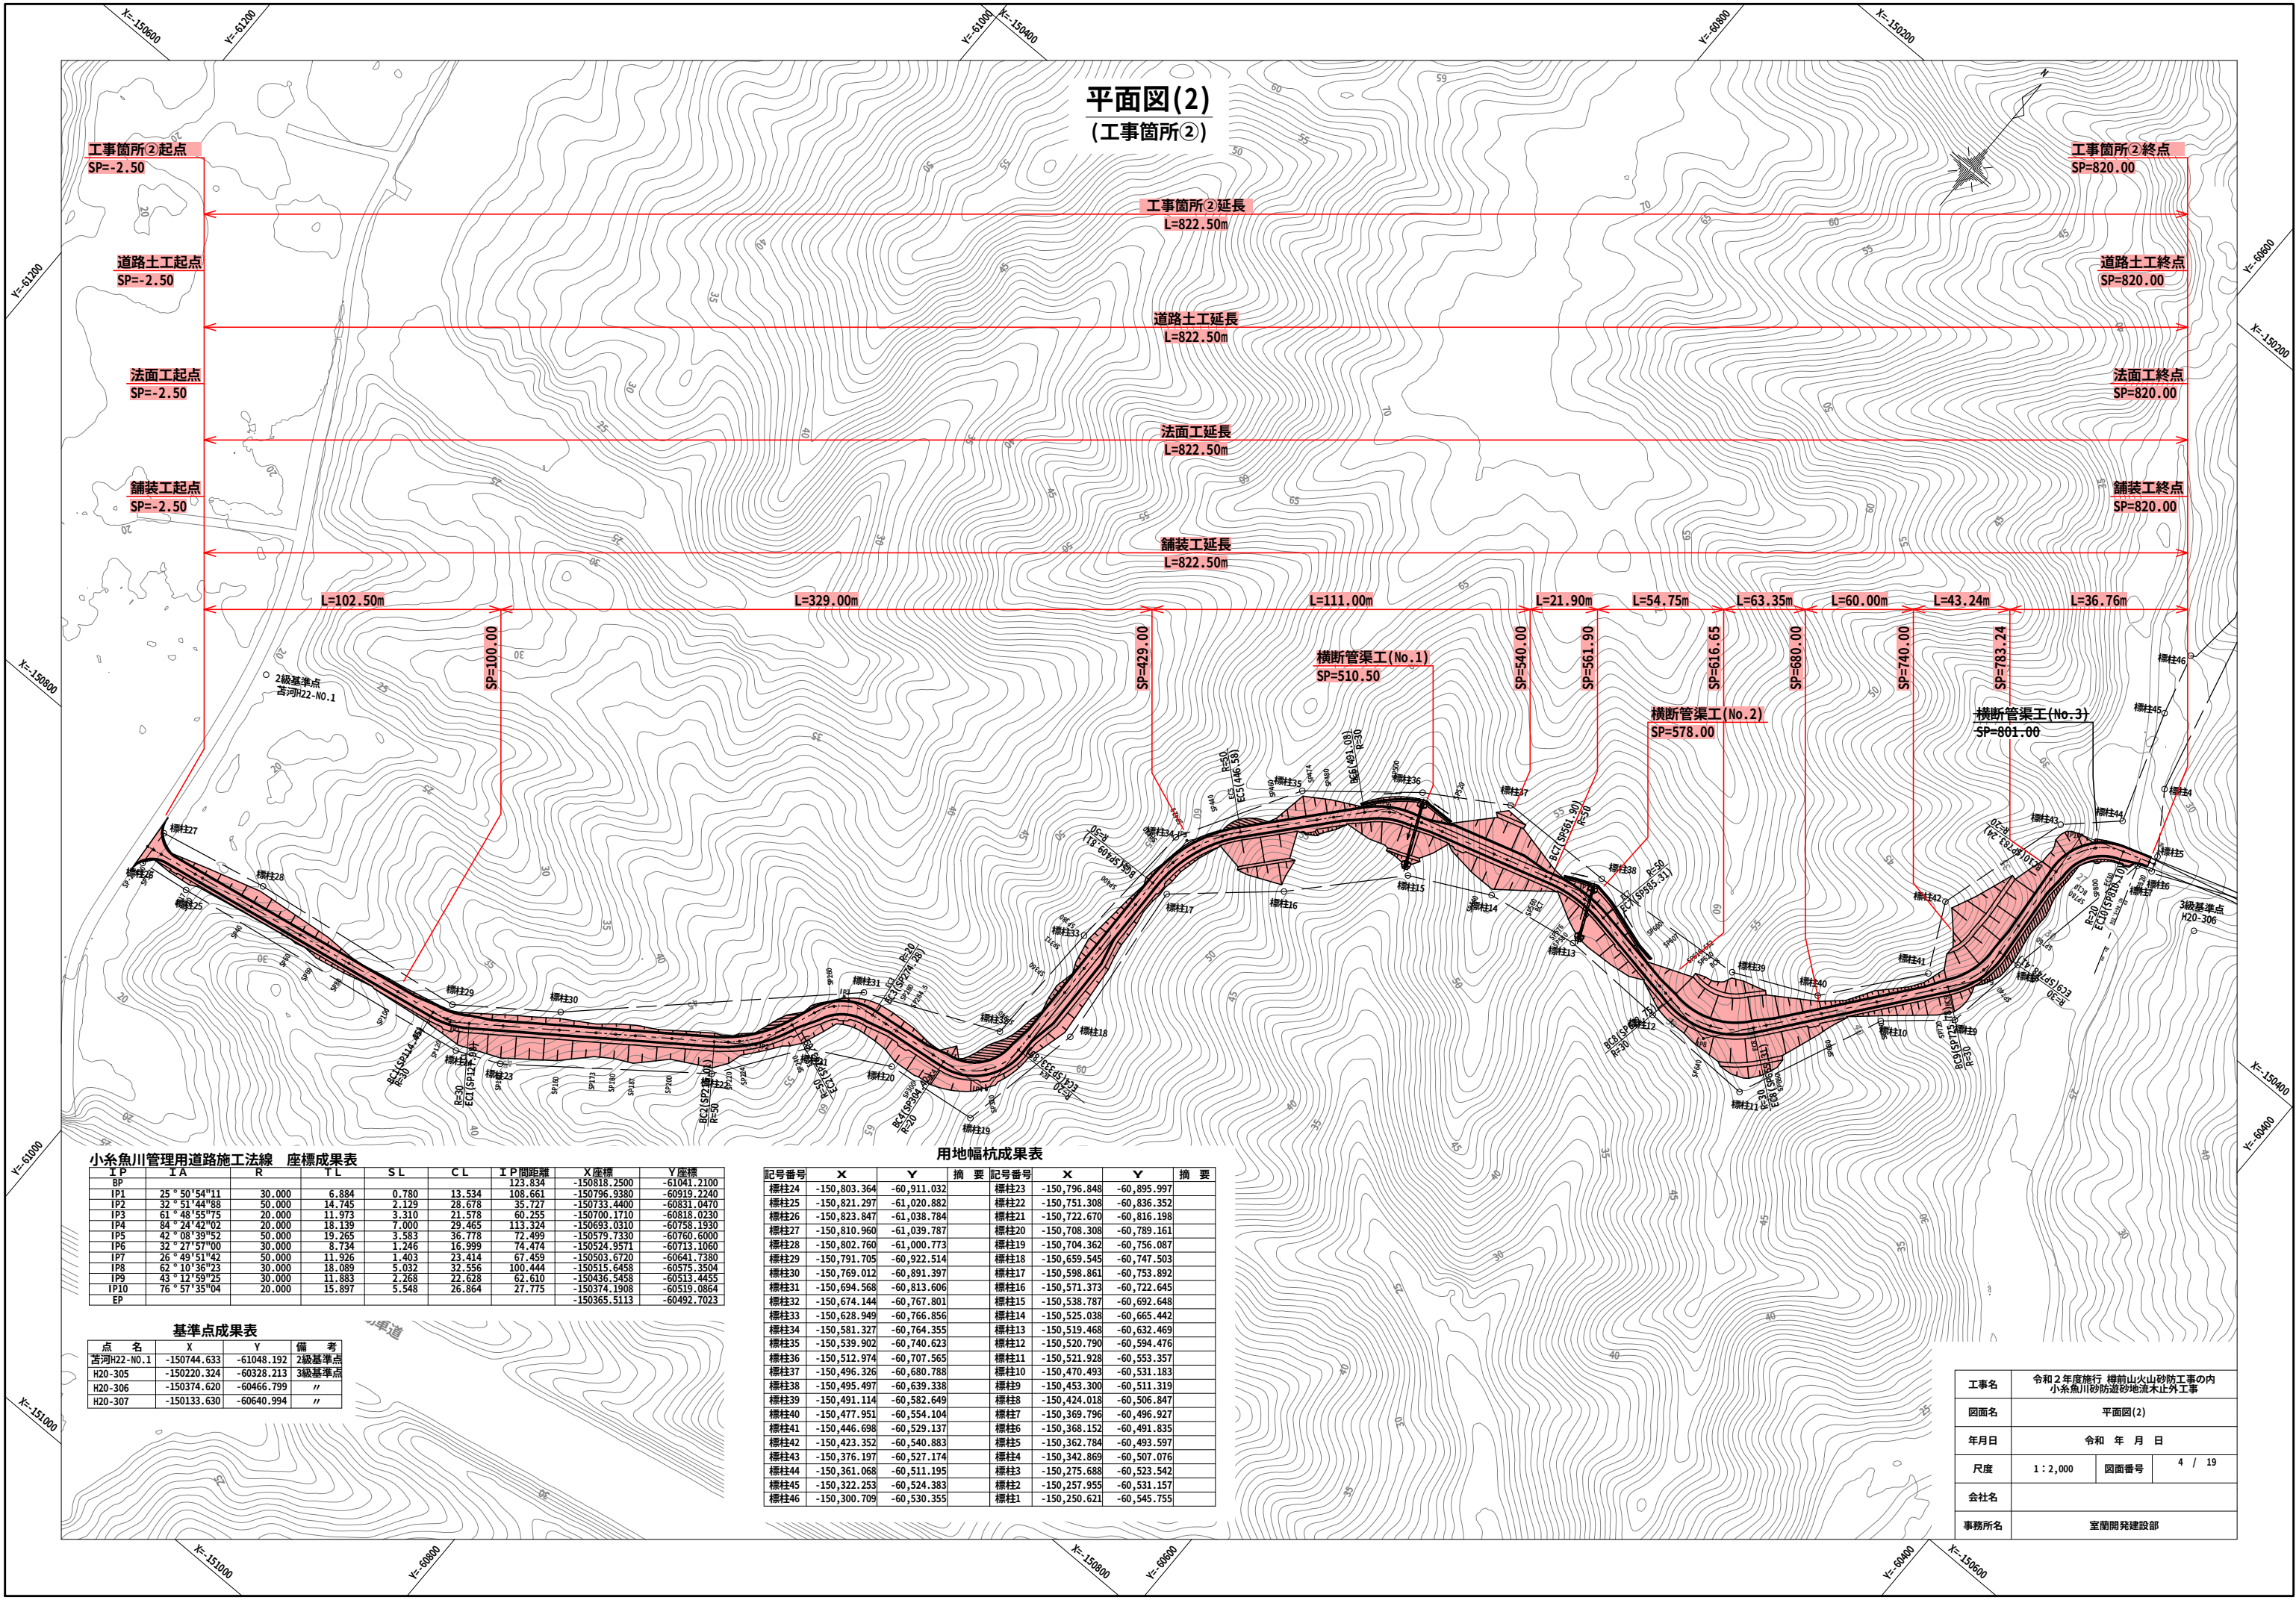

小糸魚川管理用道路施工法線 座標成果表									
IP	IA	R	TL	SL	CL	IP間距離	X座標	Y座標	
BP						123.834	-150818.2500	-61041.2100	
IP1	25°50'54"11	30.000	6.884	0.780	13.534	108.661	-150796.9380	-60919.2240	
IP2	32°51'44"88	50.000	14.745	2.129	28.678	35.727	-150733.4400	-60831.0470	
IP3	61°48'55"75	20.000	11.973	3.310	21.578	60.255	-150700.1710	-60818.0230	
IP4	84°24'42"02	20.000	18.139	7.000	29.465	113.324	-150693.0310	-60758.1930	
IP5	42°08'39"52	50.000	19.265	3.583	36.778	72.499	-150579.7330	-60760.6000	
IP6	32°27'37"00	30.000	8.734	1.246	16.999	74.474	-150524.9571	-60713.1060	
IP7	25°49'51"42	50.000	11.926	1.403	23.414	67.459	-150503.6720	-60641.7380	
IP8	62°10'36"23	30.000	18.089	5.032	32.556	100.444	-150515.6458	-60575.3504	
IP9	43°12'59"25	30.000	11.883	2.268	22.628	62.610	-150436.5458	-60513.4455	
IP10	76°57'35"04	20.000	15.897	5.548	26.864	27.775	-150374.1908	-60519.0864	
EP							-150365.5113	-60492.7023	

基準点成果表			
点名	X	Y	備考
苦河H22-NO.1	-150744.633	-61048.192	2級基準点
H20-305	-150220.324	-60328.213	3級基準点
H20-306	-150374.620	-60466.799	"
H20-307	-150133.630	-60640.994	"

用地幅杭成果表			
記号番号	X	Y	摘要
標柱24	-150,803.364	-60,911.032	
標柱25	-150,821.297	-61,020.882	
標柱26	-150,823.847	-61,038.784	
標柱27	-150,810.960	-61,039.787	
標柱28	-150,802.760	-61,000.773	
標柱29	-150,791.705	-60,922.514	
標柱30	-150,769.012	-60,891.397	
標柱31	-150,694.568	-60,813.606	
標柱32	-150,674.144	-60,767.801	
標柱33	-150,628.949	-60,766.856	
標柱34	-150,581.327	-60,764.355	
標柱35	-150,539.902	-60,740.623	
標柱36	-150,512.974	-60,707.565	
標柱37	-150,496.326	-60,680.788	
標柱38	-150,495.497	-60,639.338	
標柱39	-150,491.114	-60,582.649	
標柱40	-150,477.951	-60,554.104	
標柱41	-150,446.698	-60,529.137	
標柱42	-150,423.352	-60,540.883	
標柱43	-150,376.197	-60,527.174	
標柱44	-150,361.068	-60,511.195	
標柱45	-150,322.253	-60,524.383	
標柱46	-150,300.709	-60,530.355	
標柱23	-150,796.848	-60,895.997	
標柱22	-150,751.308	-60,836.352	
標柱21	-150,722.670	-60,816.198	
標柱20	-150,708.308	-60,789.161	
標柱19	-150,704.362	-60,756.087	
標柱18	-150,659.545	-60,747.503	
標柱17	-150,598.861	-60,753.892	
標柱16	-150,571.373	-60,722.645	
標柱15	-150,538.787	-60,692.648	
標柱14	-150,525.038	-60,665.442	
標柱13	-150,519.468	-60,632.469	
標柱12	-150,520.790	-60,594.476	
標柱11	-150,521.928	-60,553.357	
標柱10	-150,470.493	-60,531.183	
標柱9	-150,453.300	-60,511.319	
標柱8	-150,424.018	-60,506.847	
標柱7	-150,369.796	-60,496.927	
標柱6	-150,368.152	-60,491.835	
標柱5	-150,362.784	-60,493.597	
標柱4	-150,342.869	-60,507.076	
標柱3	-150,275.688	-60,523.542	
標柱2	-150,257.955	-60,531.157	
標柱1	-150,250.621	-60,545.755	